


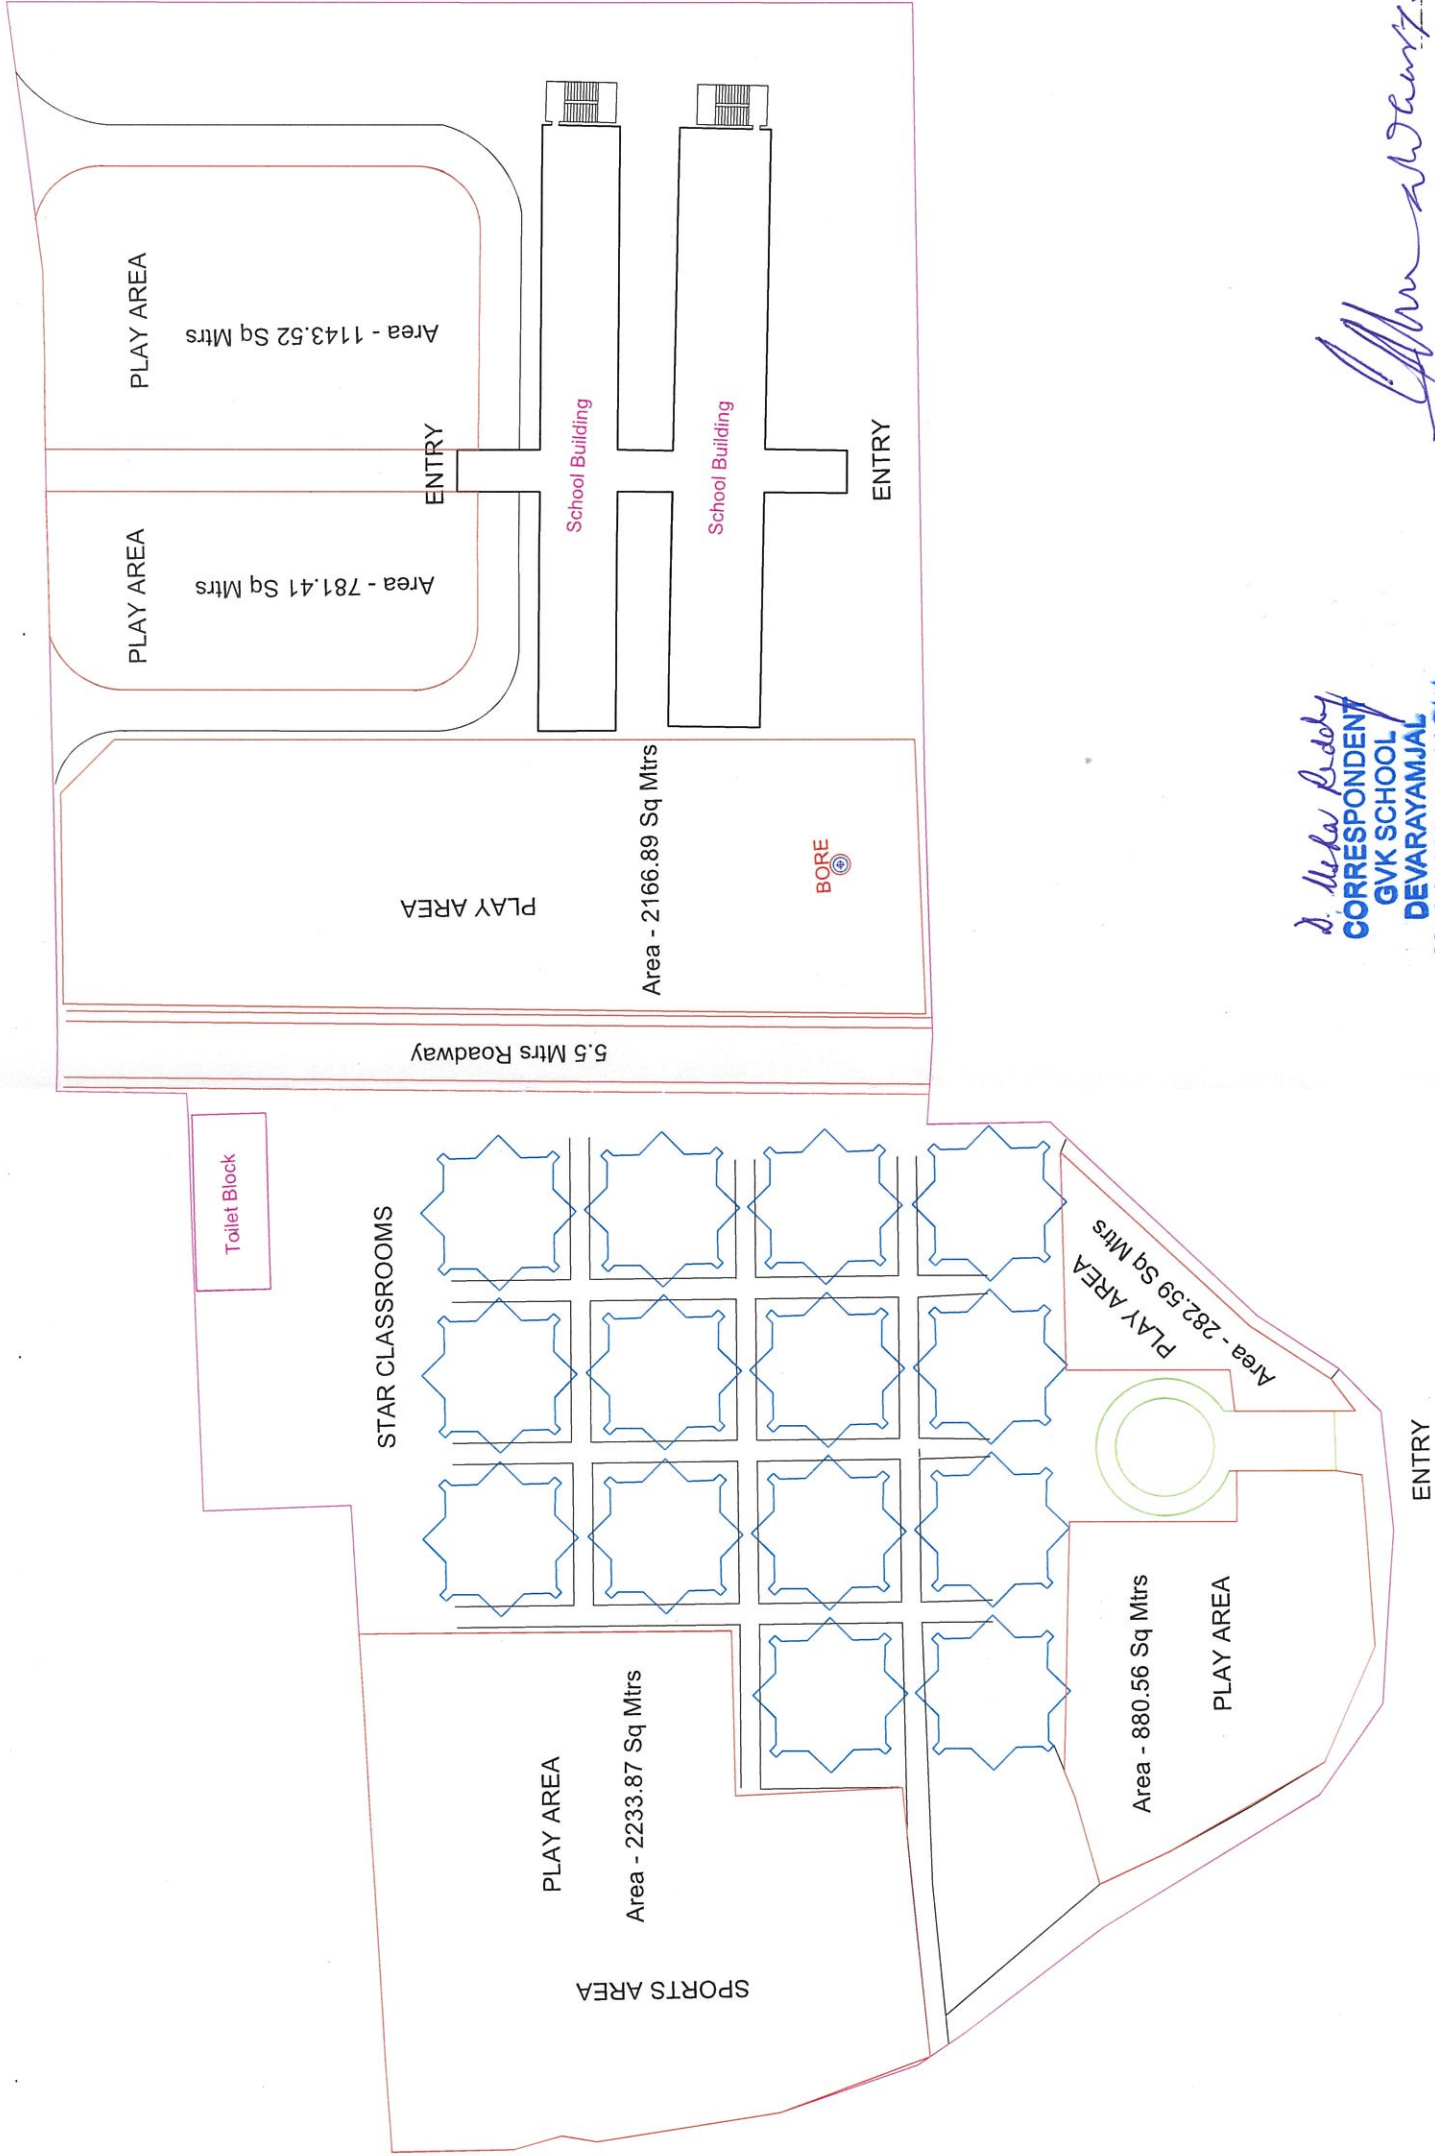

# GVK SCHOOL

*S. M. R. R. R.*  
**CORRESPONDENT**  
**GVK SCHOOL**  
**DEVARAYAMJAL**  
**Medchal-Malkajgiri Dist**  
**Pin: 500078**

*M. Y. Y.*  
**MURALIDHAR YADATI**  
**REGISTERED ARCHITECT**  
**Regd. No. CA/88/11384**

| CLIENT | PROJECT    | ARCHITECTS                                                                                                   |
|--------|------------|---|
| GVK    | GVK SCHOOL | DE-sign<br>ARCHITECTS AND PLANNERS                                                                           |
|        |            | Plot no-G-128 # 8-3-224/11D/6<br>Opp to Krishnakanth park,<br>Madhura Nagar, Yusufguda,<br>HYDERABAD 500 038 |
|        |            | DATE<br>28 09 2024                                                                                           |
|        |            | ORIENTATION<br>                                                                                              |